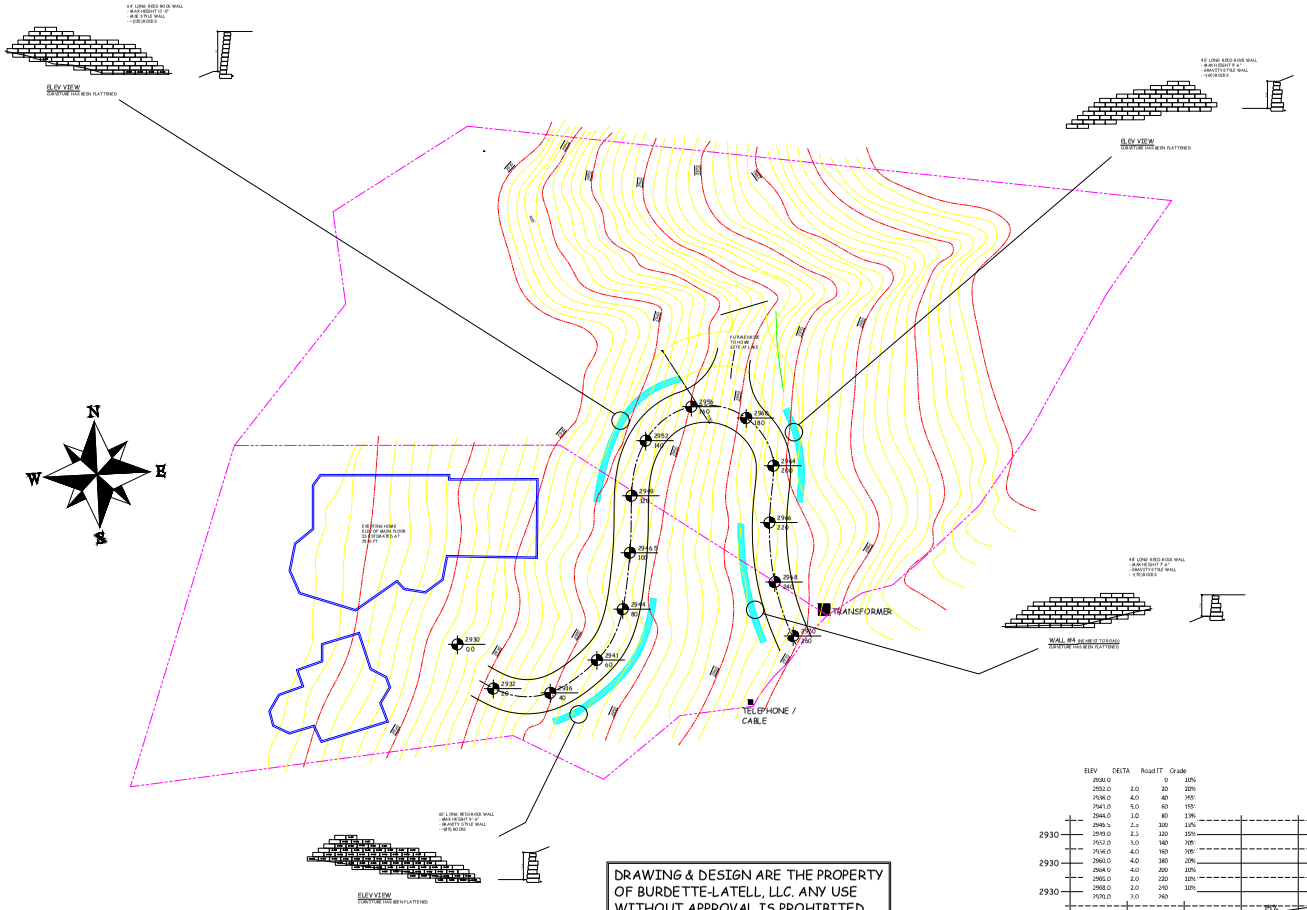

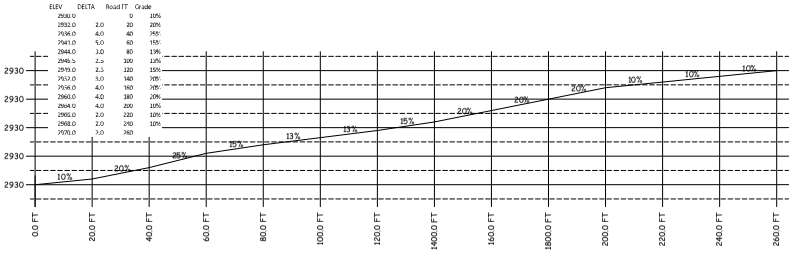

ROAD STATIONS

DRAWING & DESIGN ARE THE PROPERTY OF BURDETTE-LATELL, LLC. ANY USE WITHOUT APPROVAL IS PROHIBITED.

PRELIMINARY
NOT FOR CONSTRUCTION

Ed Burdette Const.
PO Box 179
Cedar Mountain, NC 28718

General Contractor:
Ed Burdette
#63201

Design Professional:
Scott Latell, PE
PE #043931

Kanuga Connestee Falls

BREVARD,
NORTH CAROLINA
28712

DRIVEWAY IMPROVEMENT

SITE PLAN

SCALE: APPROX.
1" = 20'

X 0 X 2X 3X
GRAPHIC SCALE – FEET

DESIGN BY: S LATELL, PE	PROJECT NO. 19-533
DRAWN BY: S LATELL, PE	DRAWING: 19-533-000
DATE: 07-Dec-2019	REV. 15-JAN-2020 SHORTEN DRIVE, REACH LESS INTO ADJOINING PROPERTY