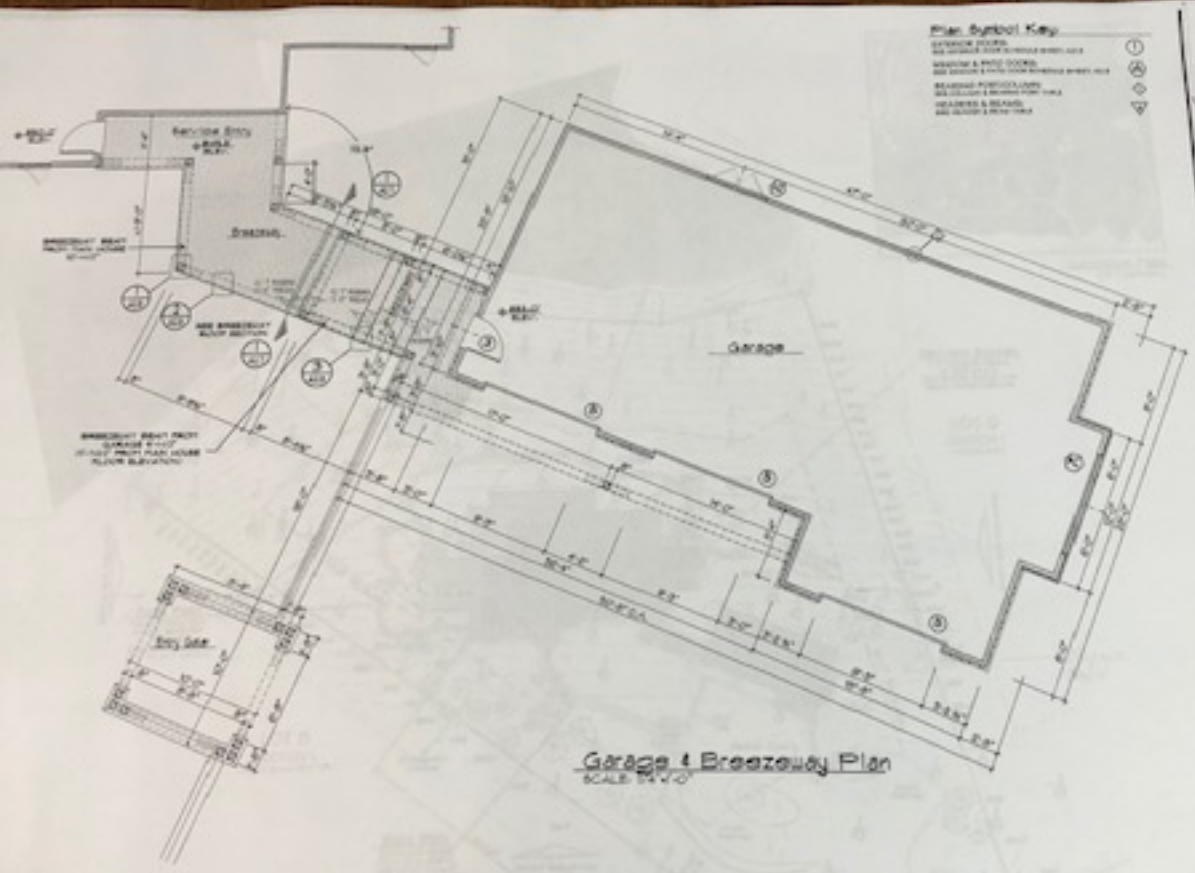

Garage & Breezeway Plan

SCALE: 1/4"=1'-0"

Wall Types:

Columns & Bearing Posts:

Headers & Beams: