C-267

10-22

FORMERLY PROPERTY OF

HARDISON ESTATE

EDNEYVILLE TWP. HENDERSON COUNTY, N.C.

THE HOUSE TRACT

389.30 AC.±

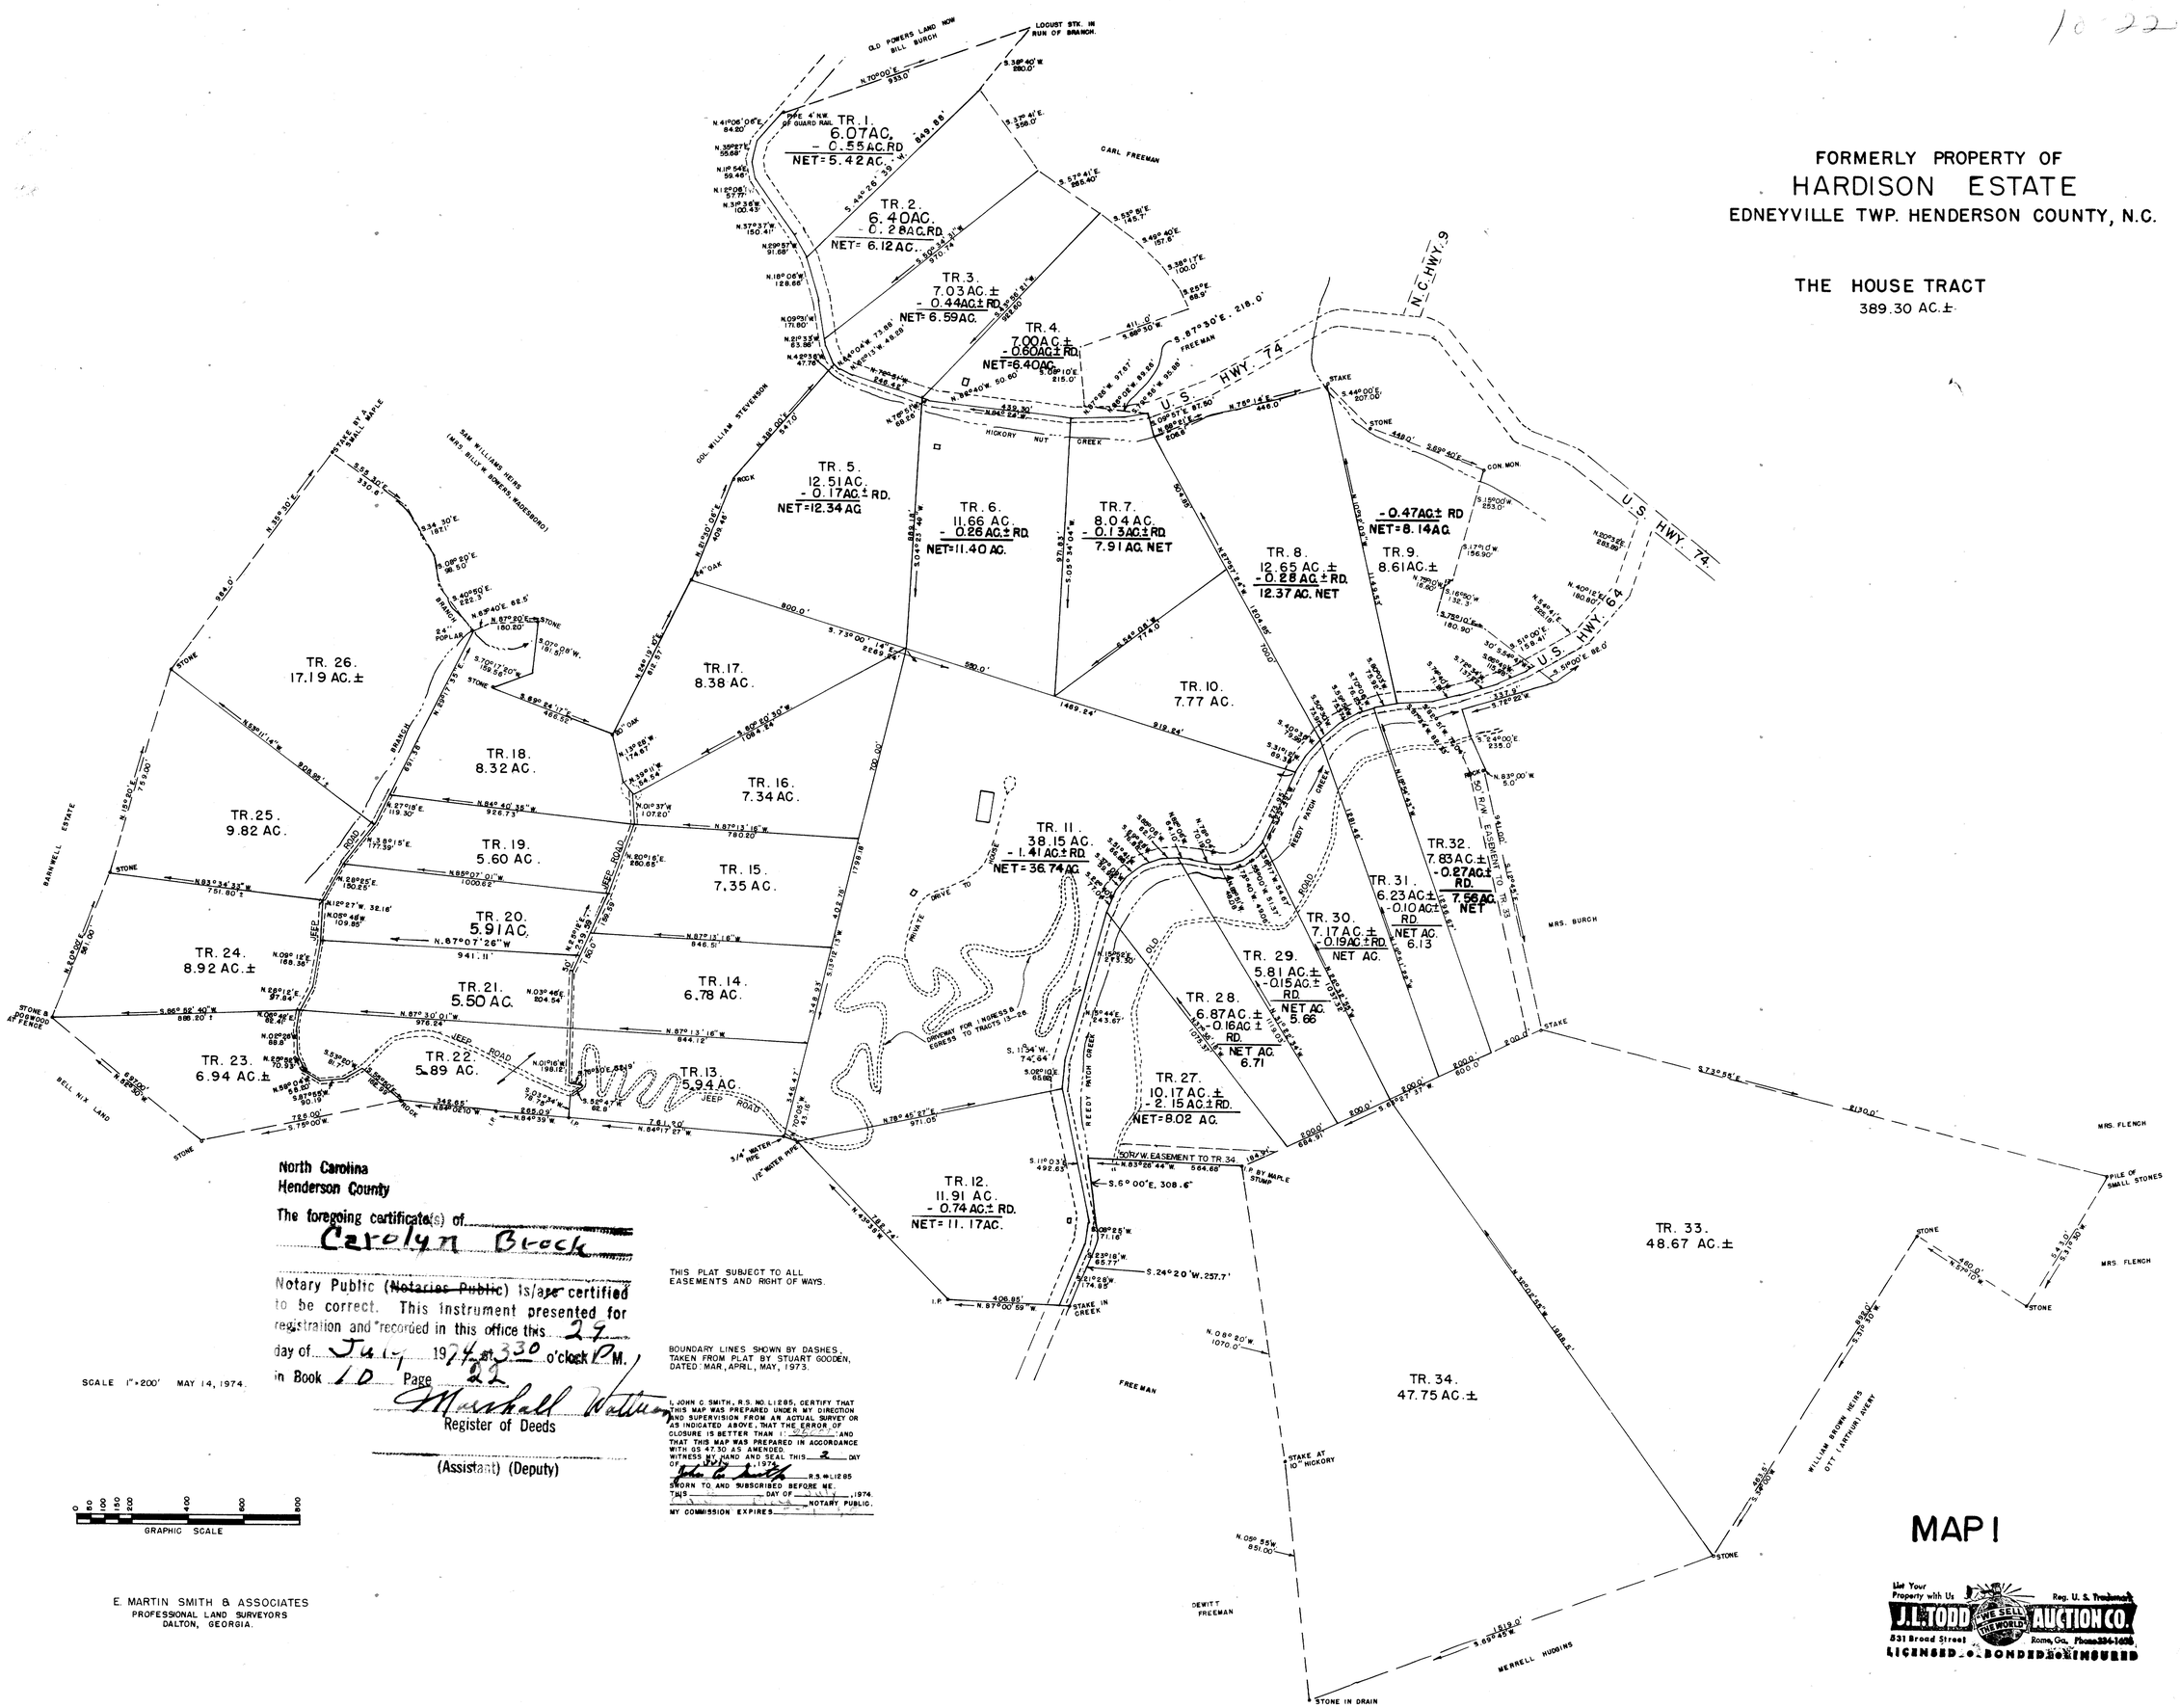

North Carolina
Henderson County

The foregoing certificate(s) of Carolyn Brock

Notary Public (~~Notaries Public~~) is/~~are~~ certified to be correct. This instrument presented for registration and recorded in this office this 29 day of July 1974 at 3:30 o'clock P.M. in Book 10 Page 22

Marshall Watson
Register of Deeds

(Assistant) (Deputy)

SCALE 1"=200' MAY 14, 1974.

THIS PLAT SUBJECT TO ALL EASEMENTS AND RIGHT OF WAYS.

BOUNDARY LINES SHOWN BY DASHES, TAKEN FROM PLAT BY STUART GOODEN, DATED: MAR., APRL, MAY, 1973.

I, JOHN C. SMITH, R.S. NO. L1285, CERTIFY THAT THIS MAP WAS PREPARED UNDER MY DIRECTION AND SUPERVISION FROM AN ACTUAL SURVEY OR AS INDICATED ABOVE; THAT THE ERROR OF CLOSURE IS BETTER THAN 1:[illegible] AND THAT THIS MAP WAS PREPARED IN ACCORDANCE WITH G.S. 47.30 AS AMENDED.
WITNESS MY HAND AND SEAL THIS 2 DAY OF July, 1974.
R.S. #L1285
SWORN TO AND SUBSCRIBED BEFORE ME THIS _____ DAY OF _____, 1974.
_____ NOTARY PUBLIC.
MY COMMISSION EXPIRES _____

E. MARTIN SMITH & ASSOCIATES
PROFESSIONAL LAND SURVEYORS
DALTON, GEORGIA.

MAP I

List Your Property with Us
J.L. TODD AUCTION CO.
WE SELL THE WORLD
Reg. U. S. Trademark
531 Broad Street Rome, Ga. Phone 234-1408
LICENSED BONDED INSURED

54