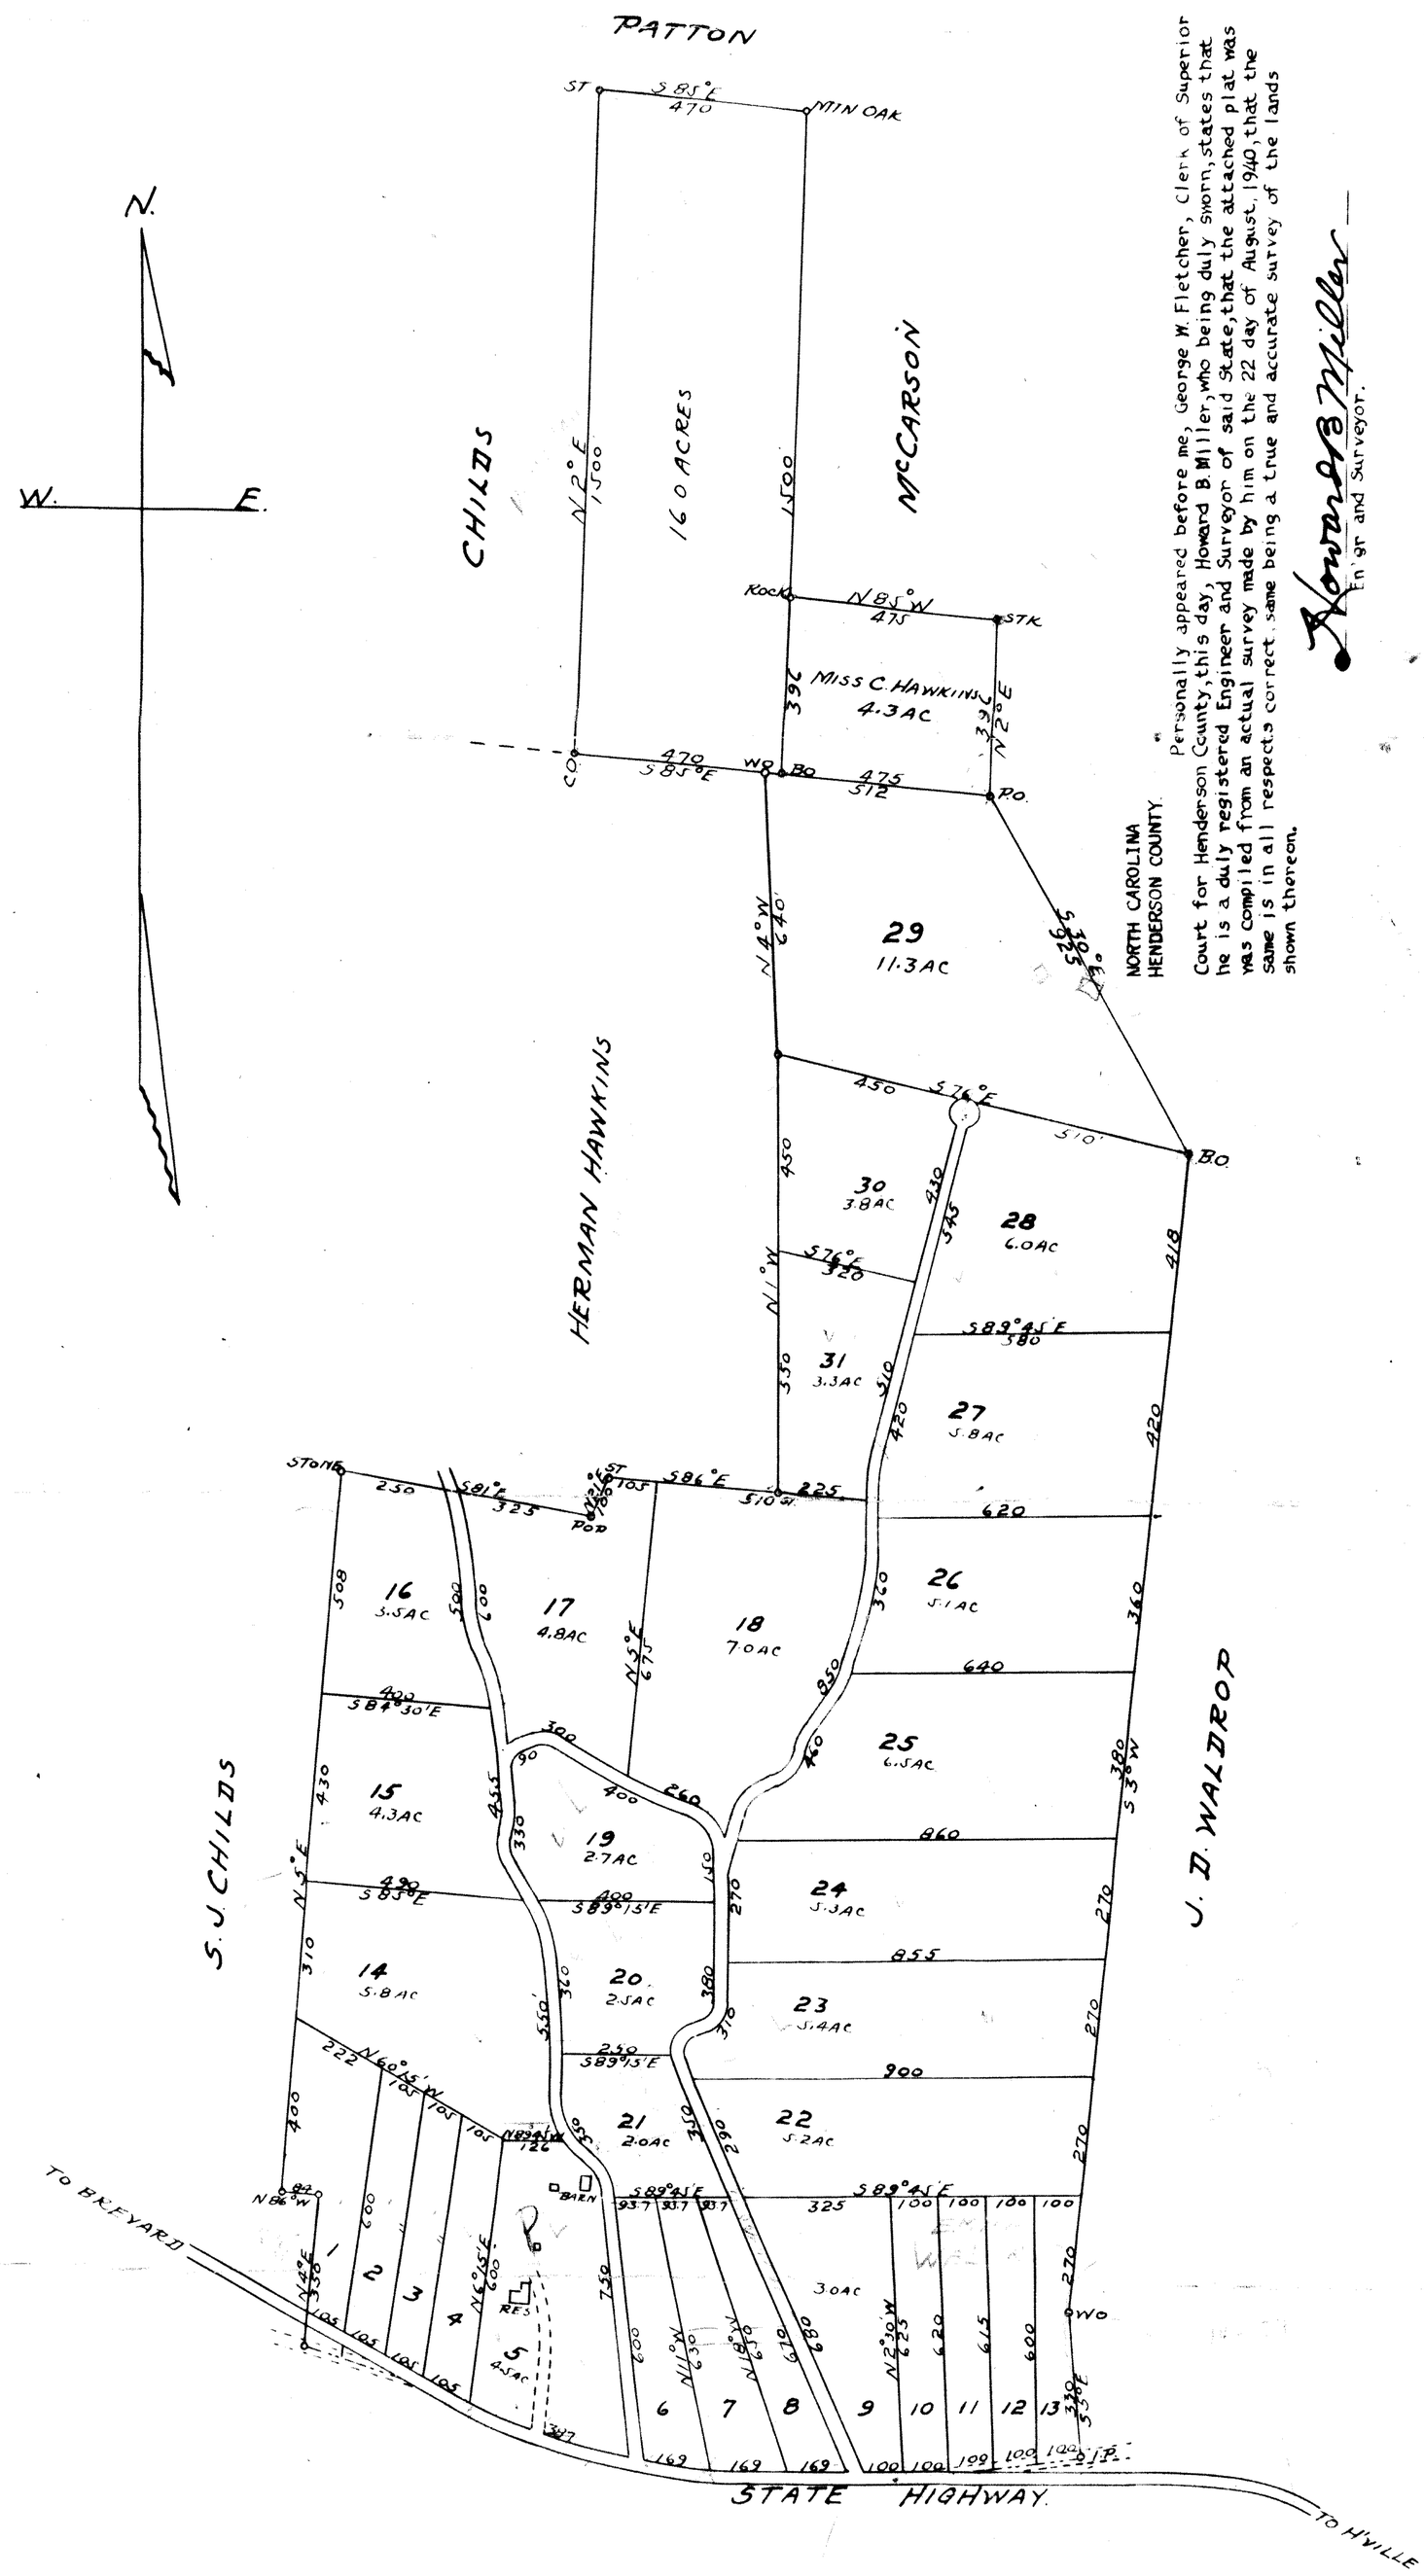

NORTH CAROLINA
HENDERSON COUNTY.

Personally appeared before me, George W. Fletcher, Clerk of Superior Court for Henderson County, this day, Howard B. Miller, who being duly sworn, states that he is a duly registered Engineer and Surveyor of said State, that the attached plat was was compiled from an actual survey made by him on the 22 day of August, 1940, that the same is in all respects correct, same being a true and accurate survey of the lands shown thereon.

Howard B. Miller
Eng'r and Surveyor.

Sworn to and subscribed before me this the 29 day of August 1940, therefore let the attached plat and this certificate be registered.

Earl S. Hughes Deputy
Clerk of Superior Court.

SUBDIVISION OF THE
E.P. HAWKINS ESTATE
BREVARD ROAD
HENDERSONVILLE, N.C.

SCALE - 1" = 300'

HOWARD B. MILLER
ENGR AND SURVEYOR
HENDERSONVILLE, N.C.

AUGUST 22ND 1940

128