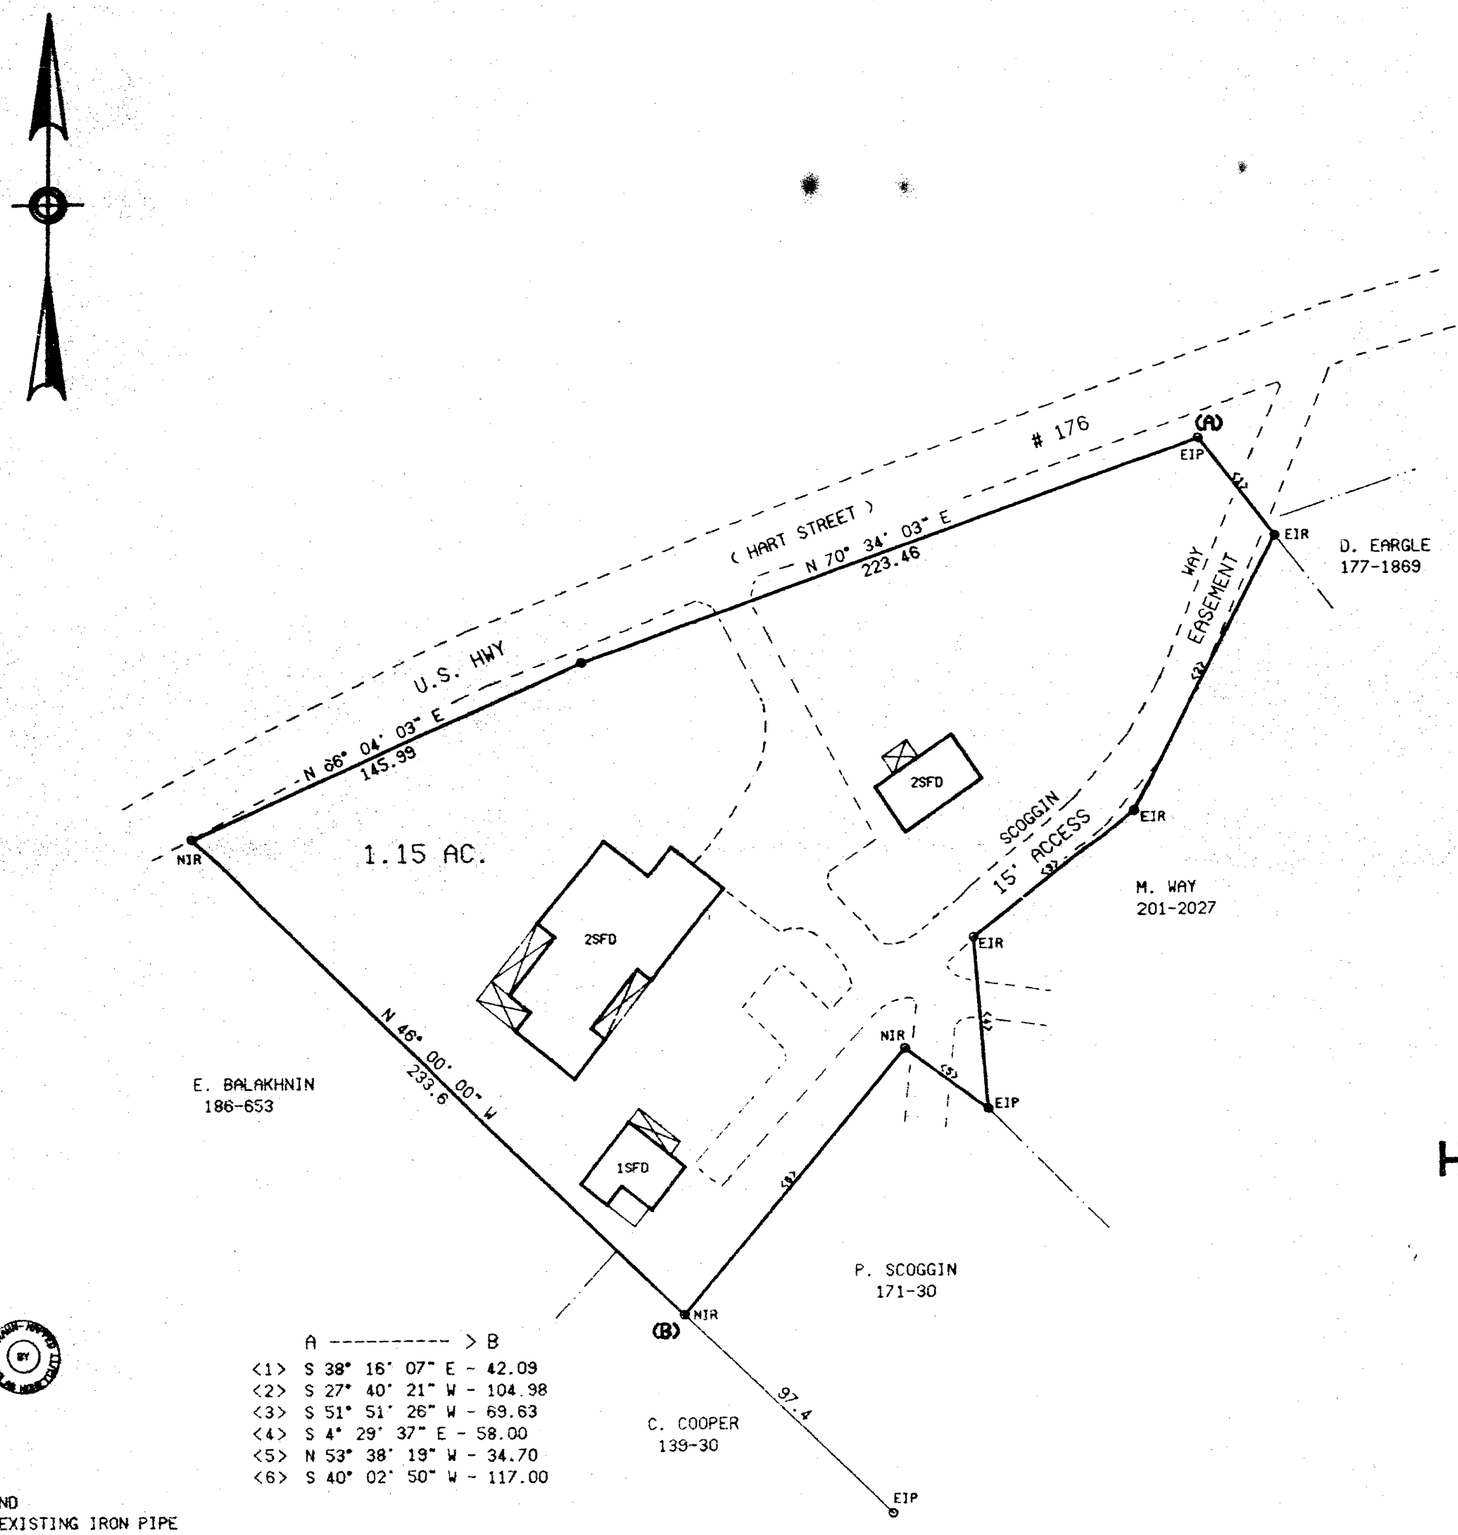

A ---------- > B

<1> S 38° 16' 07" E - 42.09
<2> S 27° 40' 21" W - 104.98
<3> S 51° 51' 26" W - 69.63
<4> S 4° 29' 37" E - 58.00
<5> N 53° 38' 19" W - 34.70
<6> S 40° 02' 50" W - 117.00

LEGEND
EIP=EXISTING IRON PIPE
EIR=EXISTING IRON ROD
NIR=NEW IRON ROD

NOTE:
THIS PROPERTY IS NOT LOCATED IN A SPECIAL FLOOD HAZARD AREA AS DETERMINED BY THE DEPARTMENT OF HOUSING AND URBAN DEVELOPMENT.

ERROR OF CLOSURE : 1:10,000
68-60

I, a Notary Public of the County and State aforesaid, certify that Robert Barry Butler a Registered Land Surveyor, personally appeared before me this day and acknowledged the execution of the foregoing instrument. Witness my hand and official stamp or seal, this 12th day of September 19 91

Sharon K. Cantrell
Notary Public

My commission expires: 9-27-93

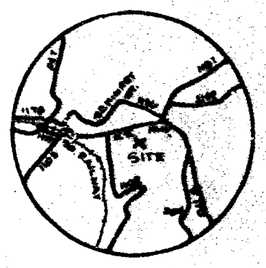

VICINITY MAP

State of North Carolina Polk County I, Robert Barry Butler certify that this map was (drawn by me) * (drawn under my supervision) * from (an actual survey made by me) * (an actual survey made under my supervision) * (deed description recorded in Book 139, Page 52; Book , Page) * (other)*; that the ratio of precision or positional accuracy as calculated is 1/ 10,000 ; (that the boundaries not surveyed are shown as broken lines plotted from information found in Book , Page)*; that this map was prepared in accordance with G. S. 47-30 as amended. Witness my hand and seal this 12th day of September, 19 91.

Surveyor — L-3033 Reg. No.

NORTH CAROLINA REGISTERED SEAL L-3033 LAND SURVEYOR ROBERT BARRY BUTLER

NORTH CAROLINA, POLK COUNTY
The foregoing certificate of Sharon K. Cantrell
Notary Public/Notaries Public is/are certified to be correct.
This instrument was filed for registration on the 20th day
of Sept. 1991, at 11 o'clock A M. and recorded in this office in Book B
Page 480
Doris M. Scoggins
Register of Deeds

HERBERT B. & DIANE B. McGUIRE

SALUDA TWP., POLK CO., NO. CAR.

LEGAL REFERENCE : DEED BOOK 139, PAGE 52

SEPTEMBER 11, 1991

BUTLER ASSOCIATES REG. LAND SURVEYOR L-3033

TRYON, NORTH CAROLINA

0 40 80
GRAPHIC SCALE: 1 IN. = 40 FT.

S-6-E-4 & 5
1445 B