PLAT CABINET "A" SLIDE 230A

NOTE:
1. FOR SOURCE OF TITLE SEE D.B. 553, Pg. 445
2. IRON PIPES SET AT ALL LOT CORNERS UNLESS SHOWN OTHERWISE.

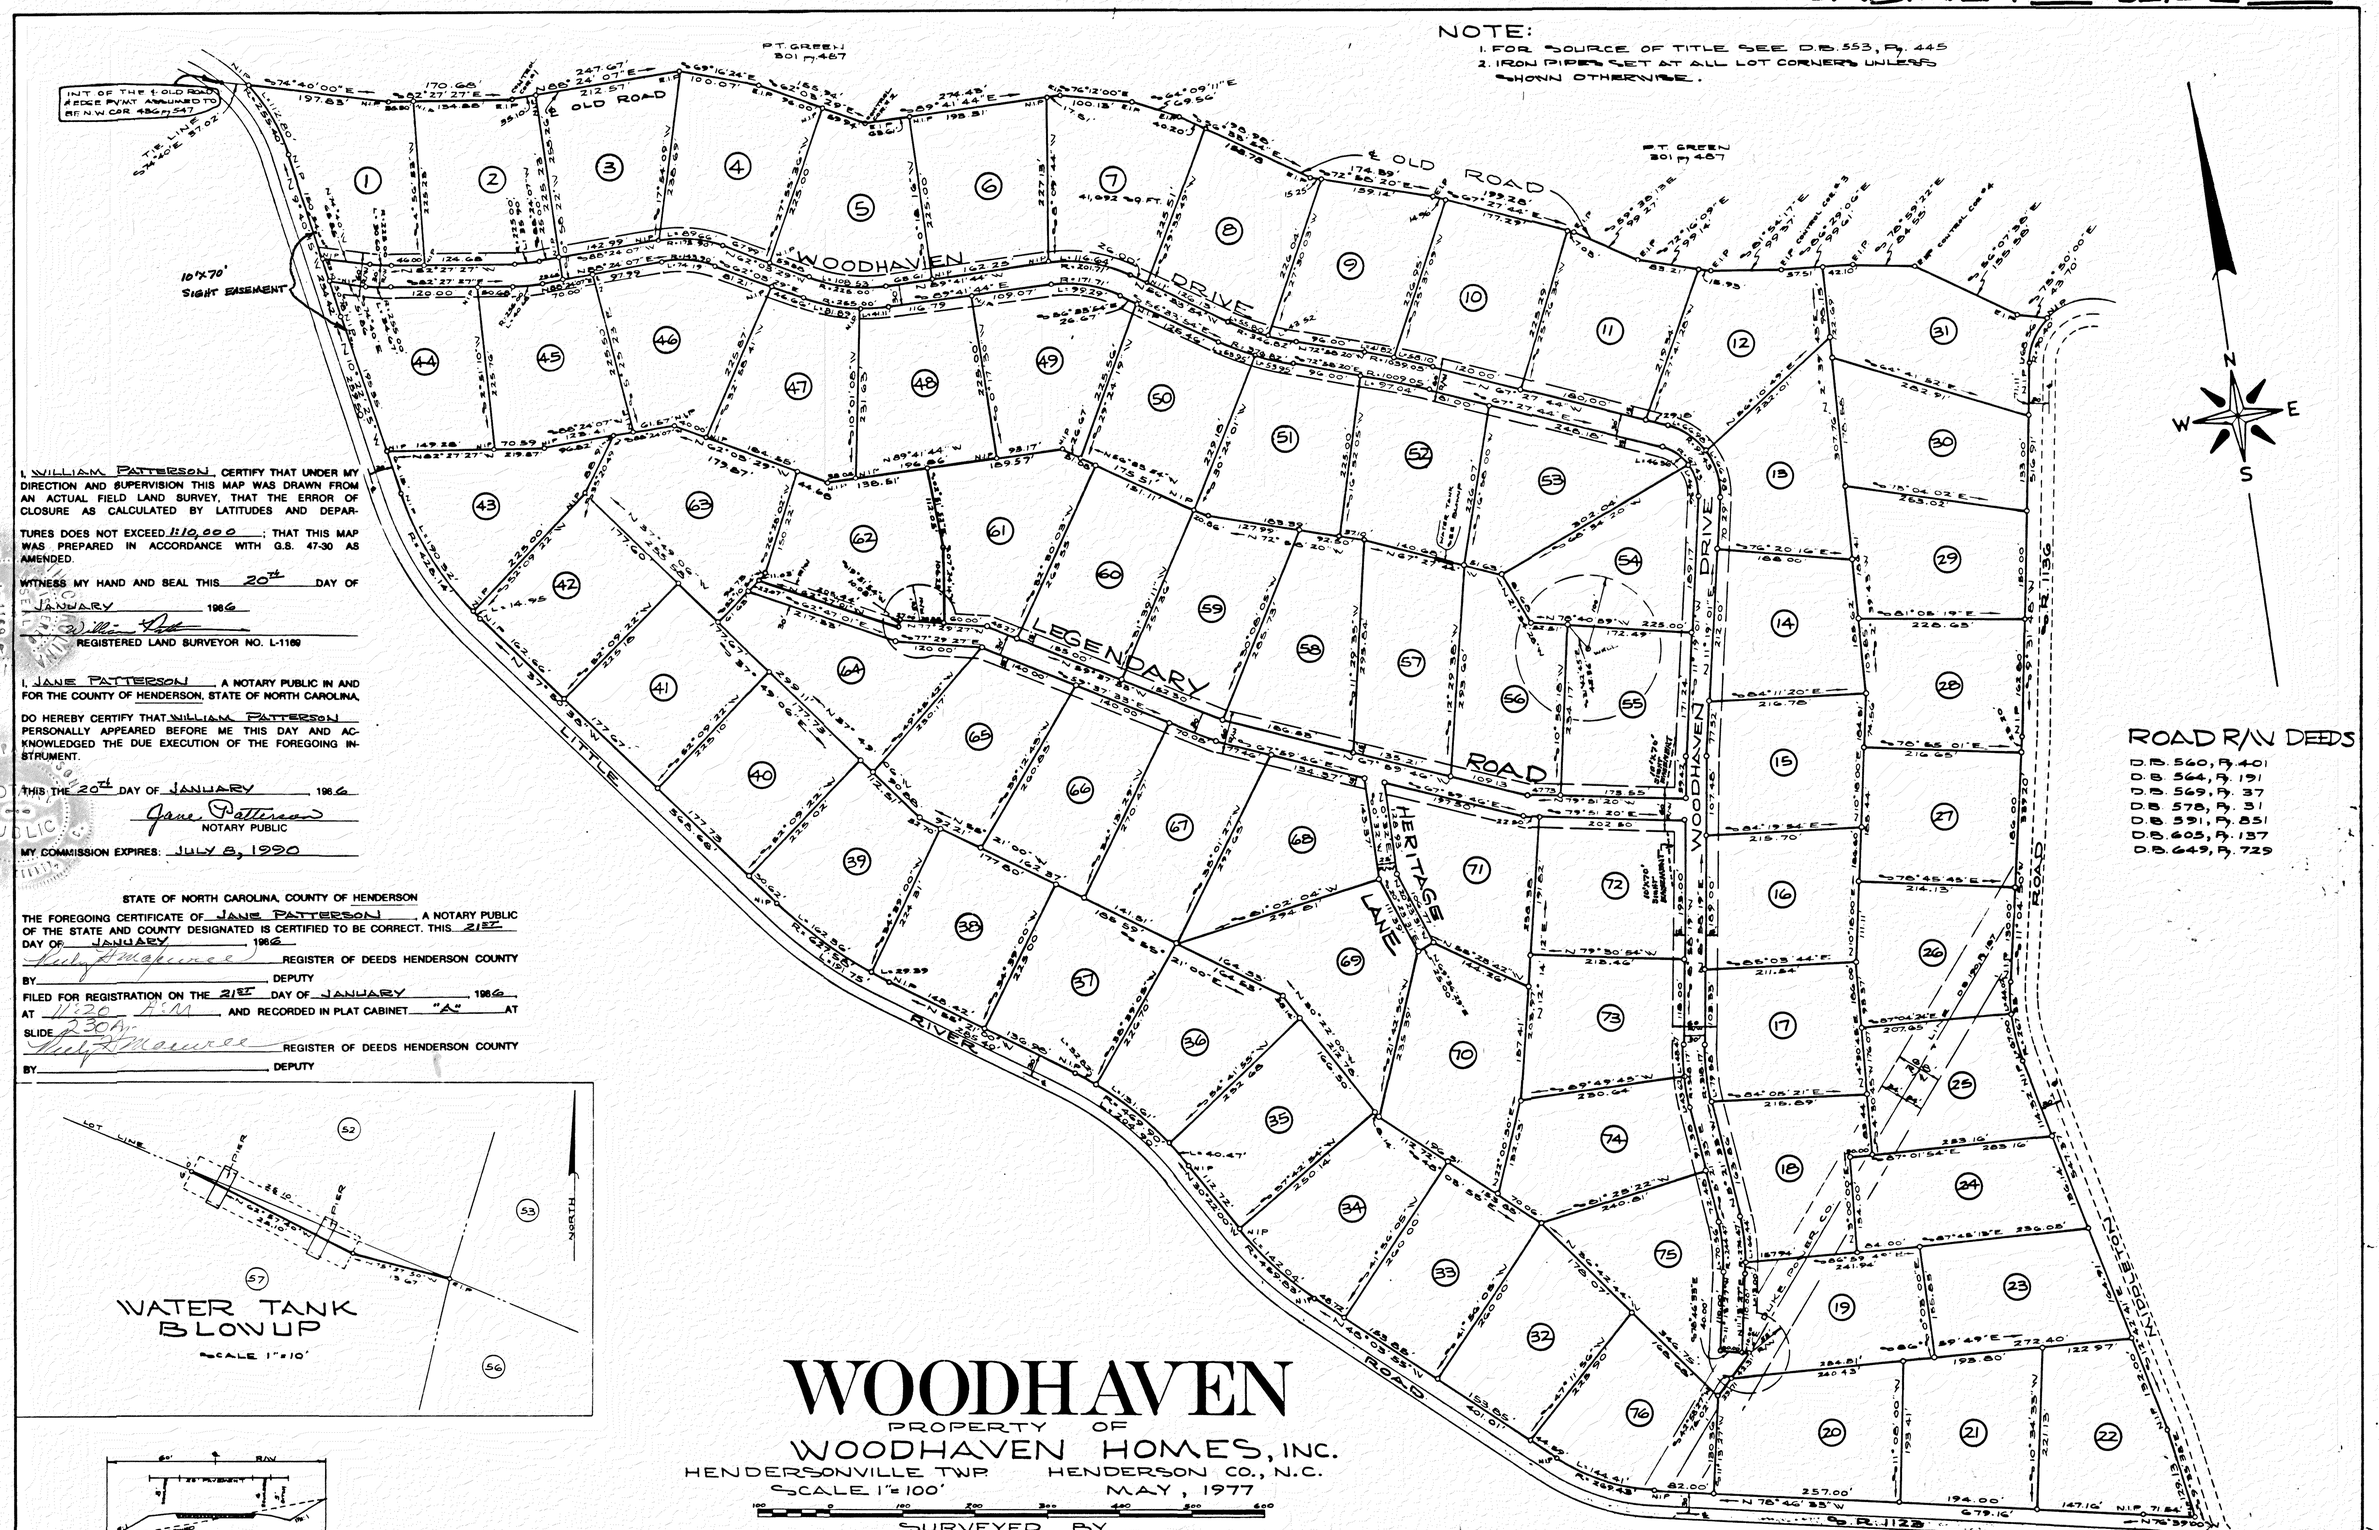

I, WILLIAM PATTERSON, CERTIFY THAT UNDER MY DIRECTION AND SUPERVISION THIS MAP WAS DRAWN FROM AN ACTUAL FIELD LAND SURVEY, THAT THE ERROR OF CLOSURE AS CALCULATED BY LATITUDES AND DEPARTURES DOES NOT EXCEED 1:10,000; THAT THIS MAP WAS PREPARED IN ACCORDANCE WITH G.S. 47-30 AS AMENDED.

WITNESS MY HAND AND SEAL THIS 20th DAY OF JANUARY 1986

REGISTERED LAND SURVEYOR NO. L-1169

I, JANE PATTERSON, A NOTARY PUBLIC IN AND FOR THE COUNTY OF HENDERSON, STATE OF NORTH CAROLINA,

DO HEREBY CERTIFY THAT WILLIAM PATTERSON PERSONALLY APPEARED BEFORE ME THIS DAY AND ACKNOWLEDGED THE DUE EXECUTION OF THE FOREGOING INSTRUMENT.

THIS THE 20th DAY OF JANUARY 1986

NOTARY PUBLIC

MY COMMISSION EXPIRES: JULY 8, 1990

STATE OF NORTH CAROLINA, COUNTY OF HENDERSON

THE FOREGOING CERTIFICATE OF JANE PATTERSON, A NOTARY PUBLIC OF THE STATE AND COUNTY DESIGNATED IS CERTIFIED TO BE CORRECT. THIS 21ST DAY OF JANUARY 1986

REGISTER OF DEEDS HENDERSON COUNTY

BY _____ DEPUTY

FILED FOR REGISTRATION ON THE 21ST DAY OF JANUARY 1986 AT 11:30 A.M. AND RECORDED IN PLAT CABINET "A" AT SLIDE 230A

REGISTER OF DEEDS HENDERSON COUNTY

BY _____ DEPUTY

WOODHAVEN

PROPERTY OF
WOODHAVEN HOMES, INC.
HENDERSONVILLE TWP. HENDERSON CO., N.C.
SCALE 1"=100' MAY, 1977

SURVEYED BY
WILLIAM PATTERSON, R.L.S.
105 SECOND AVENUE WEST
HENDERSONVILLE, N.C. 28739

(WOODHAVEN DRIVE & LEGENDARY ROAD-ONLY)
DEPARTMENT OF TRANSPORTATION, DIVISION OF HIGHWAYS
PROPOSED SUBDIVISION ROAD CONSTRUCTION STANDARDS CERTIFICATION

APPROVED: J. P. McKeen DISTRICT ENGINEER June 14, 1985 DATE

JOB NO. '77-1494