Plat ~~Book~~ CAB. A ~~Page~~ SLIDE 70A

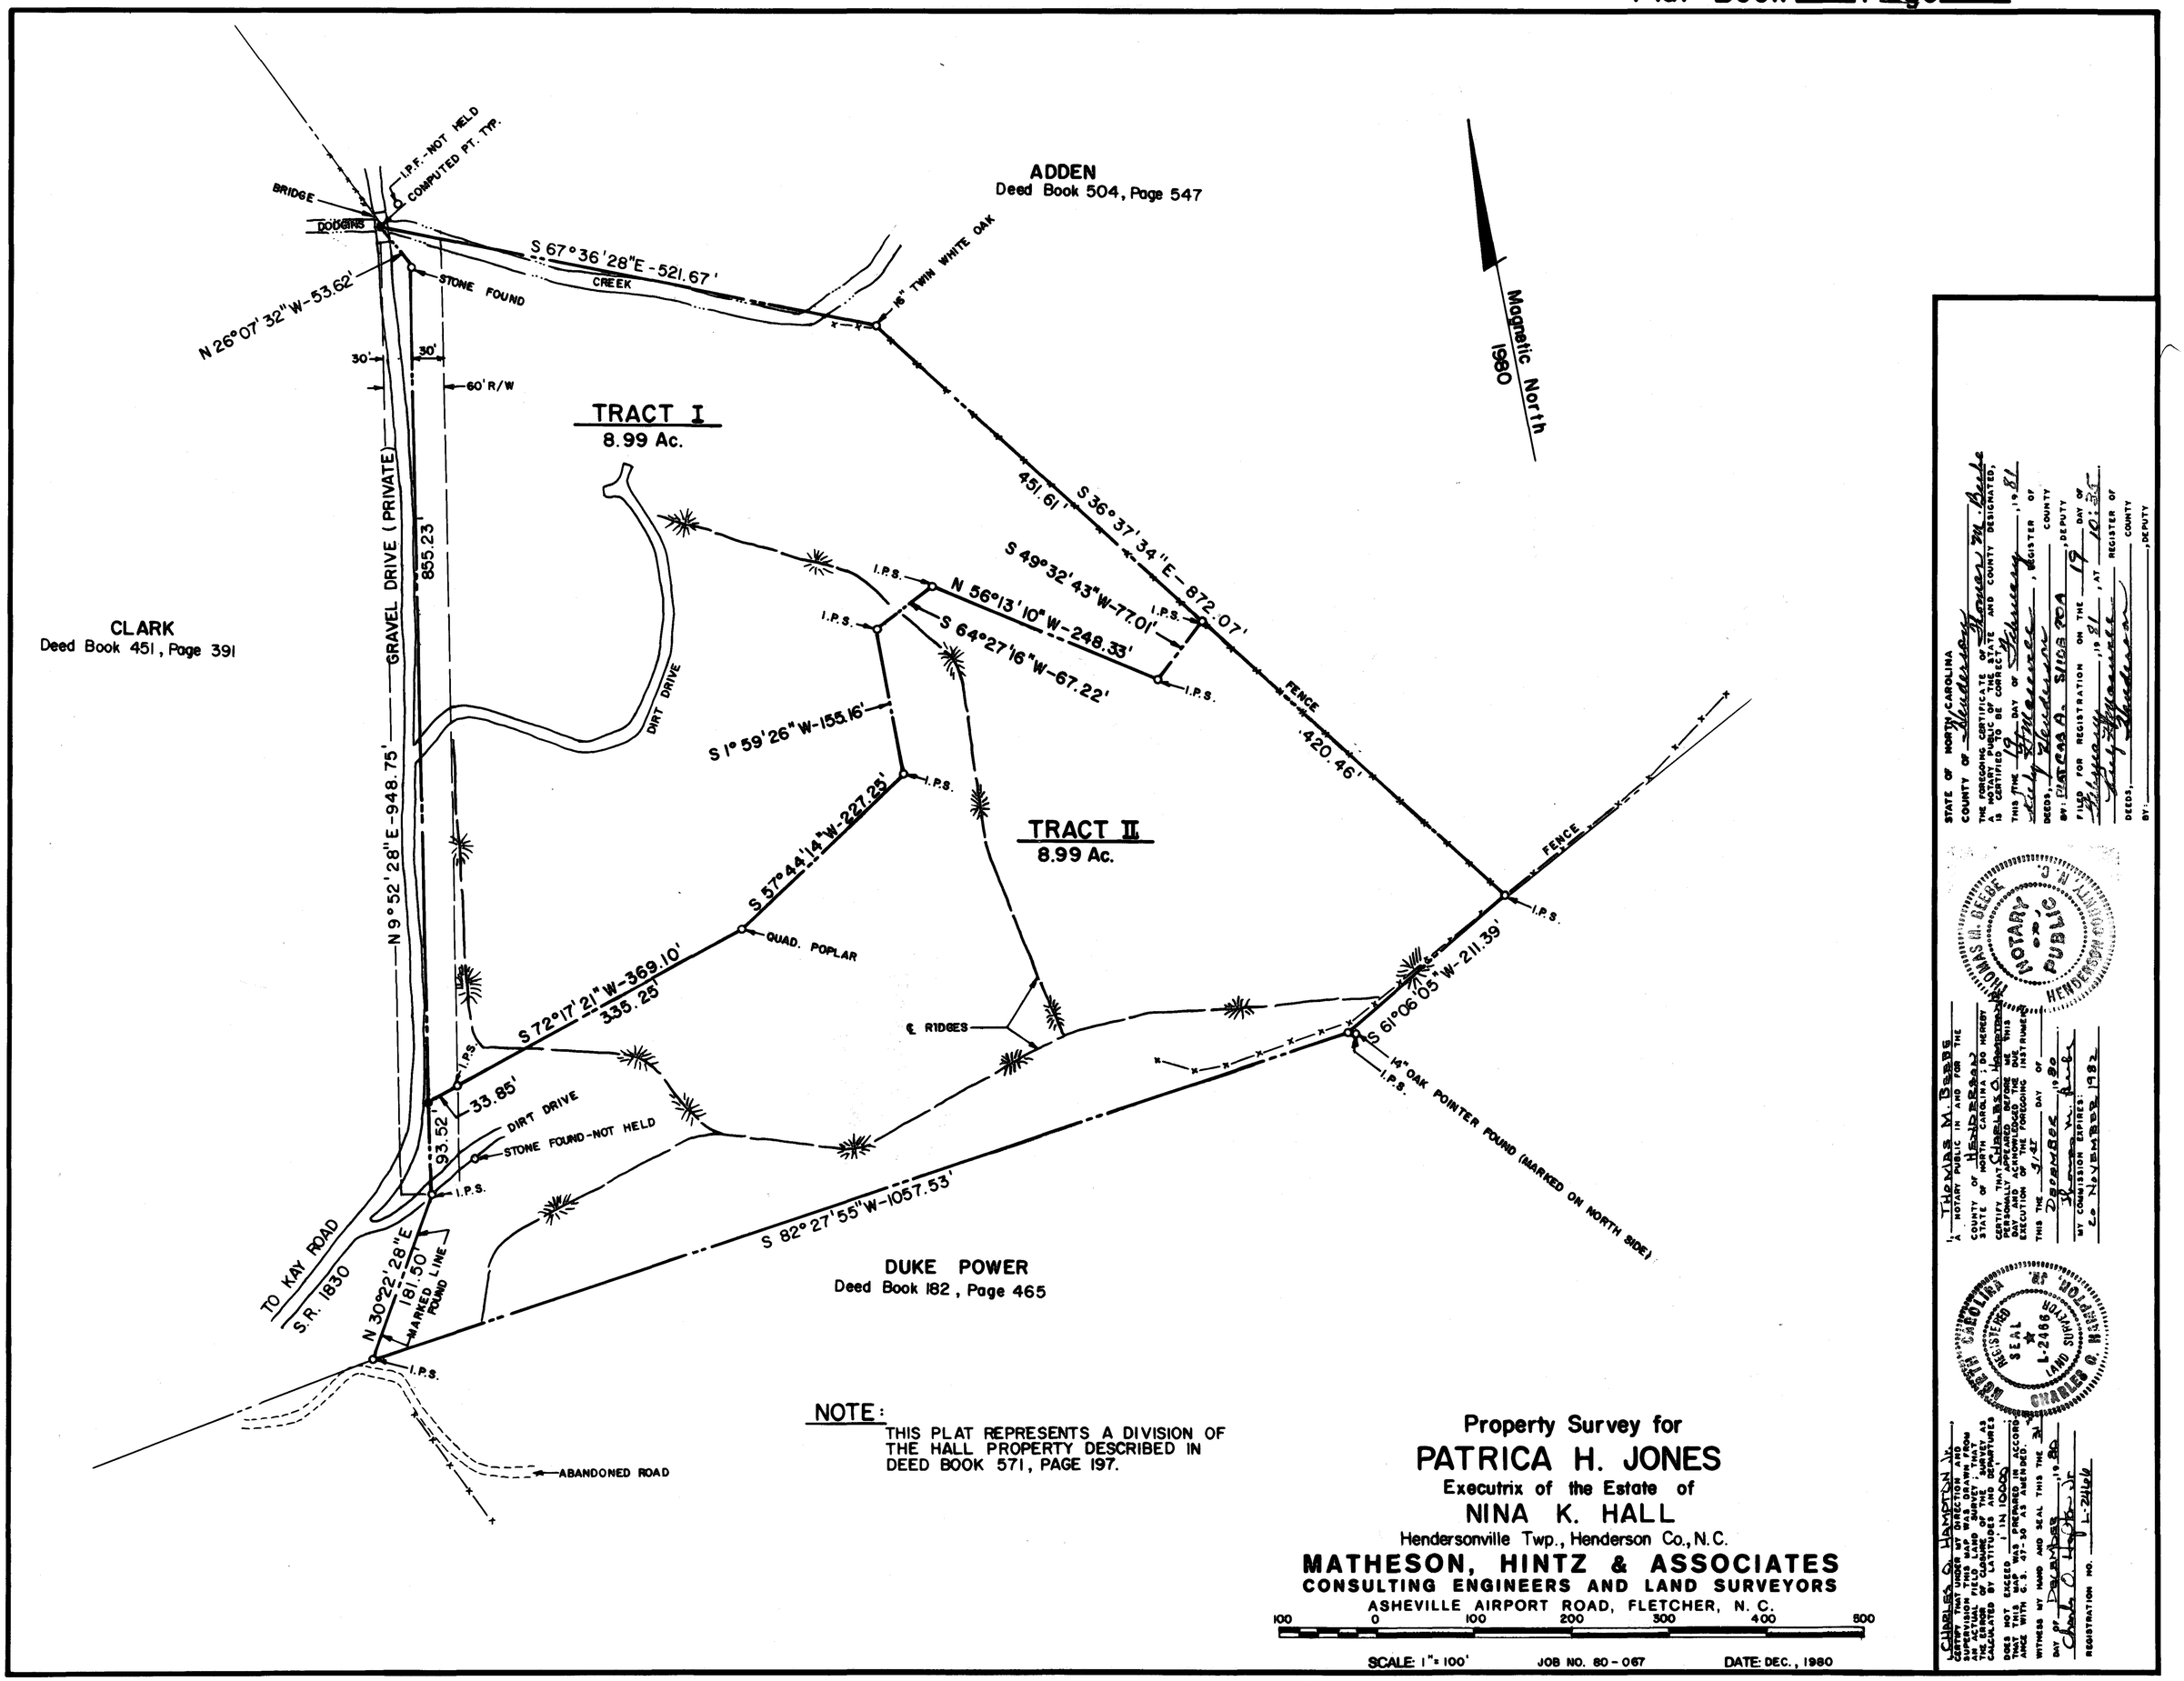

NOTE:
THIS PLAT REPRESENTS A DIVISION OF THE HALL PROPERTY DESCRIBED IN DEED BOOK 571, PAGE 197.

Property Survey for

PATRICA H. JONES

Executrix of the Estate of

NINA K. HALL

Hendersonville Twp., Henderson Co., N.C.

MATHESON, HINTZ & ASSOCIATES

CONSULTING ENGINEERS AND LAND SURVEYORS

ASHEVILLE AIRPORT ROAD, FLETCHER, N. C.

100 0 100 200 300 400 500

SCALE: 1"= 100' JOB NO. 80-067 DATE: DEC., 1980

STATE OF NORTH CAROLINA
COUNTY OF Henderson
THE FOREGOING CERTIFICATE OF Thomas M. Beebe A NOTARY PUBLIC OF THE STATE AND COUNTY DESIGNATED, IS CERTIFIED TO BE CORRECT.
THIS THE 19 DAY OF February, 1981
Lily T. Henderson, REGISTER OF DEEDS, COUNTY
BY: Lily T. Henderson, DEPUTY
FILED FOR REGISTRATION ON THE 19 DAY OF February, 1981, AT 10:35
Lily T. Henderson, REGISTER OF DEEDS, COUNTY
BY: Lily T. Henderson, DEPUTY

I, THOMAS M. BEEBE
A NOTARY PUBLIC IN AND FOR THE COUNTY OF HENDERSON STATE OF NORTH CAROLINA, DO HEREBY CERTIFY THAT Charles O. Hintz APPEARED BEFORE ME THIS DAY AND ACKNOWLEDGED THE DUE EXECUTION OF THE FOREGOING INSTRUMENT.
THIS THE 3rd DAY OF December, 1980
Thomas M. Beebe
MY COMMISSION EXPIRES: 6 November 1982

THOMAS M. BEEBE NOTARY PUBLIC HENDERSON COUNTY, N.C.

NORTH CAROLINA REGISTERED SEAL L-2466 LAND SURVEYOR CHARLES O. HINTZ JR.

CHARLES O. HINTZ Jr.
CERTIFY THAT UNDER MY DIRECTION AND SUPERVISION THIS MAP WAS DRAWN FROM AN ACTUAL FIELD SURVEY; THAT THE ERROR OF CLOSURE AS CALCULATED BY LATITUDES AND DEPARTURES DOES NOT EXCEED 1 IN 10000.
WITNESS MY HAND AND SEAL THIS THE 3rd DAY OF December, 1980
Charles O. Hintz Jr.
REGISTRATION NO. L-2466