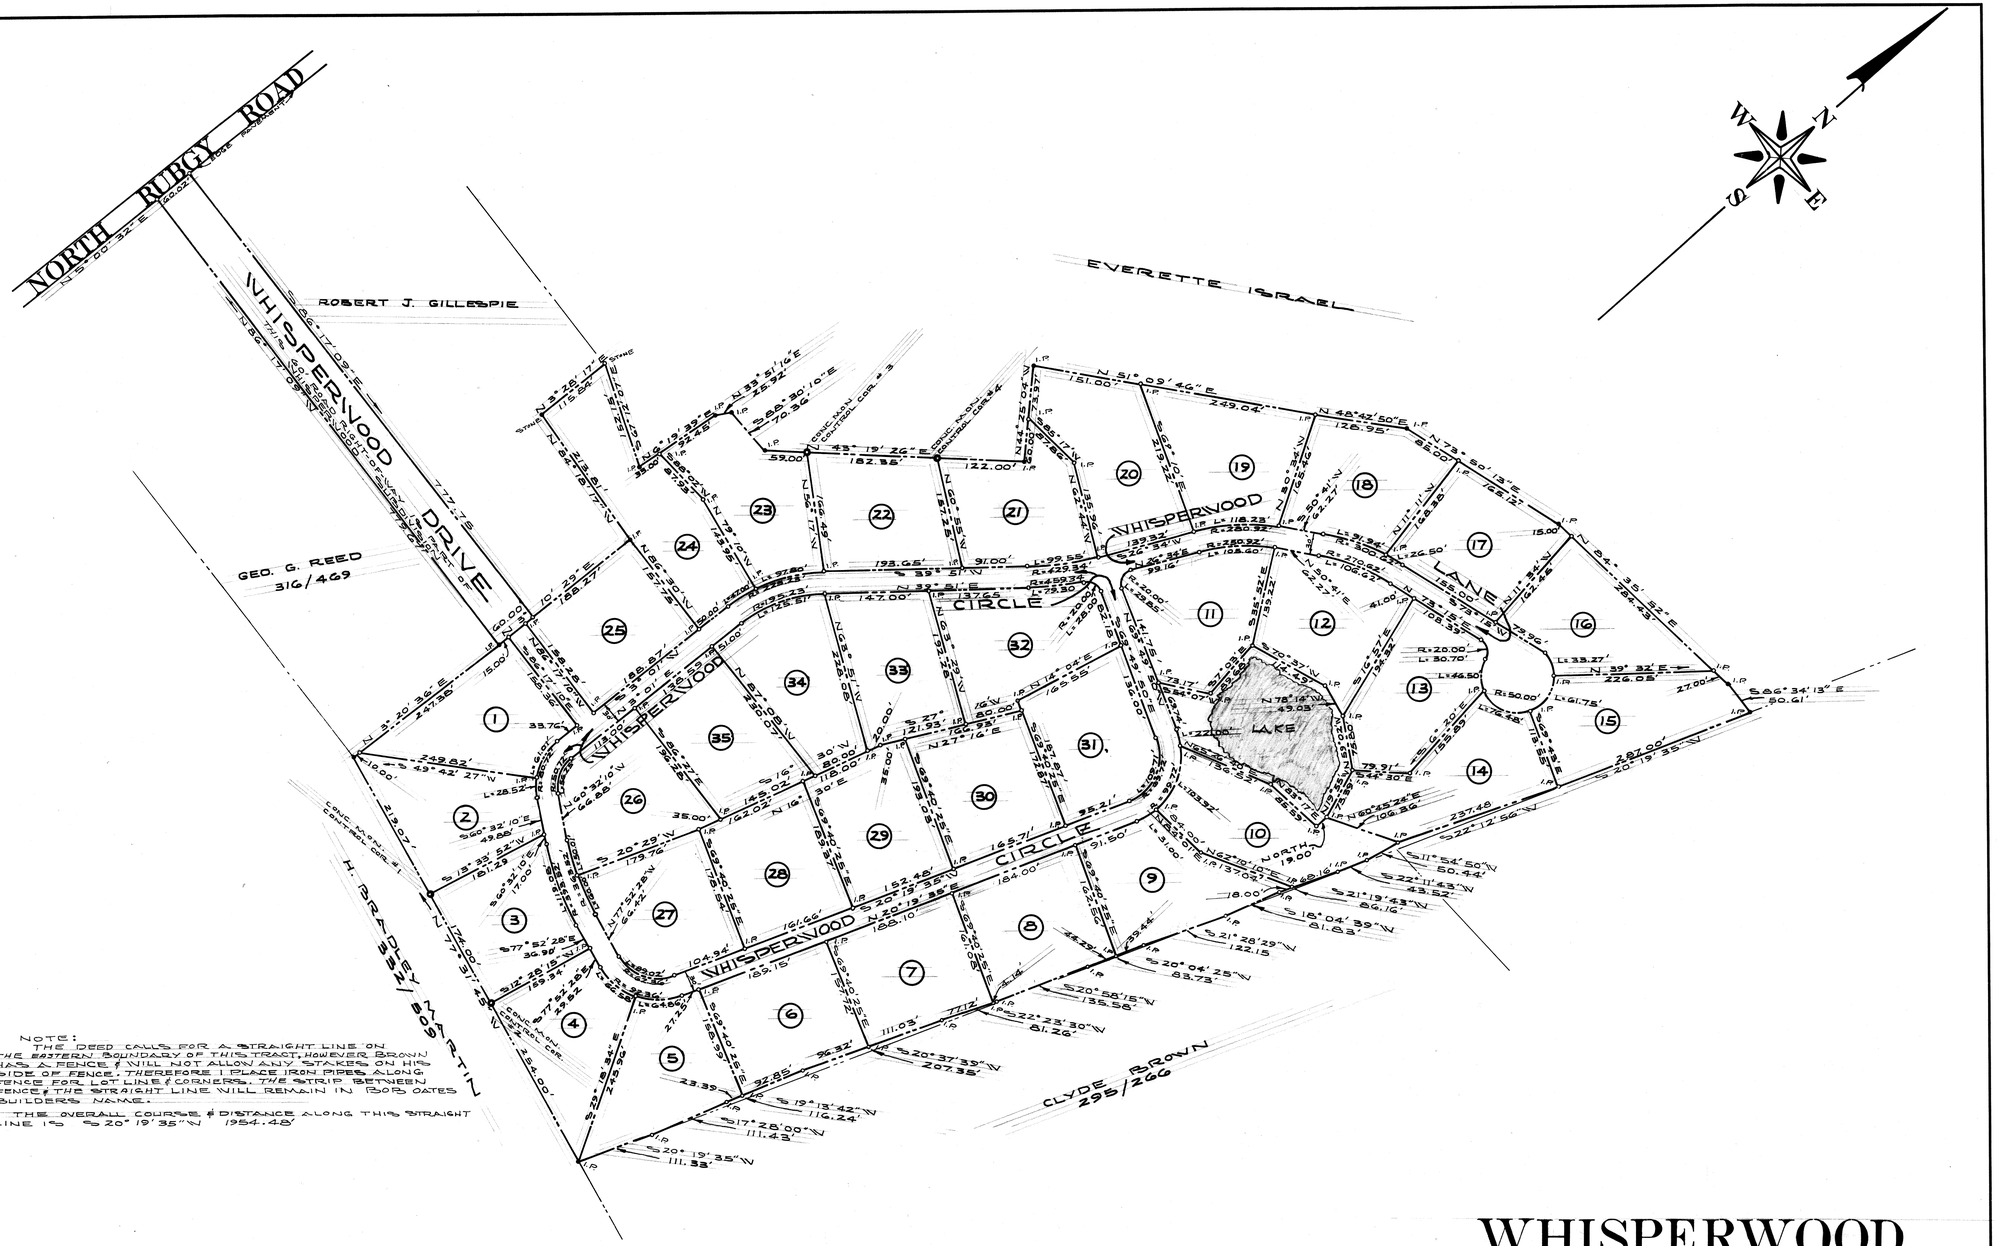

I, WILLIAM PATTERSON, CERTIFY THAT UNDER MY DIRECTION AND SUPERVISION THIS MAP WAS DRAWN FROM AN ACTUAL FIELD LAND SURVEY; THAT THE ERROR OF CLOSURE AS CALCULATED BY LATITUDES AND DEPARTURES DOES NOT EXCEED 1:10000; THAT THIS MAP WAS PREPARED IN ACCORDANCE WITH G.S. 47-30 AS AMENDED.

WITNESS MY HAND AND SEAL THIS 12th DAY OF DECEMBER 1972.

William Patterson
REGISTERED LAND SURVEYOR NO. L-1169

I, JANE PATTERSON, A NOTARY PUBLIC IN AND FOR THE COUNTY OF HENDERSON, STATE OF NORTH CAROLINA, DO HEREBY CERTIFY THAT WILLIAM PATTERSON PERSONALLY APPEARED BEFORE ME THIS DAY AND ACKNOWLEDGED THE DUE EXECUTION OF THE FOREGOING INSTRUMENT.

THIS THE 12th DAY OF DECEMBER, 1972.

Jane Patterson
NOTARY PUBLIC

MY COMMISSION EXPIRES: JULY 8, 1975

STATE OF NORTH CAROLINA, COUNTY OF HENDERSON

THE FOREGOING CERTIFICATE OF JANE PATTERSON, A NOTARY PUBLIC OF THE STATE AND COUNTY DESIGNATED IS CERTIFIED TO BE CORRECT. THIS 12th DAY OF DECEMBER, 1972.

Marshall Watterson REGISTER OF DEEDS HENDERSON COUNTY
BY _____, DEPUTY

FILED FOR REGISTRATION ON THE 12th DAY OF DECEMBER, 1972, AT 2:00 P.M., AND RECORDED IN PLAT BOOK 9 AT PAGE 74.

Marshall Watterson REGISTER OF DEEDS HENDERSON COUNTY
BY _____, DEPUTY

WHISPERWOOD

BOB OATES BUILDERS, INC.
OWNER — DEVELOPER
HENDERSONVILLE TWP. — HENDERSON CO., N.C.
SCALE 1"=100' — JUNE, 1972

100 0 100 200 300 400 500

SURVEYED BY
WILLIAM PATTERSON
REGISTERED LAND SURVEYOR, # L-1169
NUCKOLLS BLDG.
HENDERSONVILLE, N.C. 28739
JOB NO. 72-415

L25884

228