SLIDE 8417

NORTH ARROW BASED ON
DB. 1309/738, HENDERSON
COUNTY REGISTRY.

STATE OF NORTH CAROLINA

HENDERSON COUNTY
OFFICE OF REGISTER OF DEEDS
FILED FOR RECORD THIS THE 6 DAY OF
Oct, 2011 AT 2:59 O'CLOCK P M
AND DULY REGISTERED IN SAID OFFICE
SLIDE 8417

Freda W Malone

REGISTER OF DEEDS
By: Linda Jonequette Deputy

NOTE:
THIS SURVEY REPRESENTS AN
EXISTING TAX LOT PARCEL AND
DOES NOT CREATE A NEW STREET
OR CHANGE ANY EXISTING STREET,
G.S. 47-30 (F)(11)(C)(1).

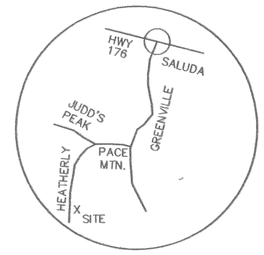

VICINITY MAP
(NOT TO SCALE)

NOTE:
THIS PARCEL IS SUBJECT TO ALL EASEMENTS
AND RESTRICTIONS OF RECORD.

NO TITLE SEARCH PERFORMED BY BUTLER ASSOCIATES.

LINE	BEARING	DISTANCE
L1	N 84°22'15" W	16.00'
L2	N 12°42'00" E	147.80'
L3	N 06°27'42" E	148.51'
L4	N 08°01'07" W	75.00'
L5	S 82°53'13" E	29.98'

State of North Carolina
County of Henderson

I, Tina Ball, Review Officer of Henderson County, certify that the map or plat to which this certification is affixed meets all statutory requirements for recording.

Tina Ball — Review Officer
10-6-2011 — Date

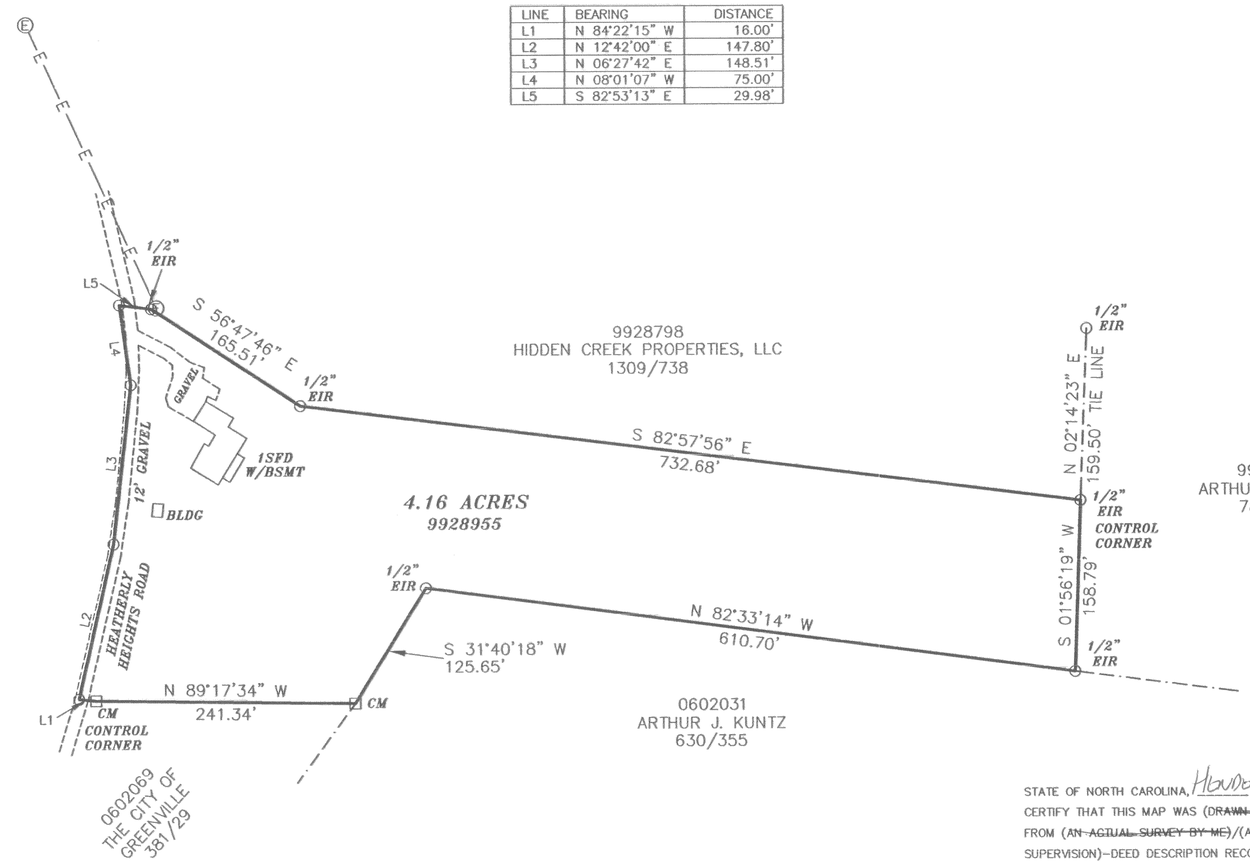

LEGEND:
NIR – NEW IRON ROD
CM – CONCRETE MONUMENT
EIR – EXISTING IRON ROD
Ⓔ – ELECTRICAL POLE

STATE OF NORTH CAROLINA, Henderson COUNTY, I R. Barry Butler
CERTIFY THAT THIS MAP WAS (~~DRAWN BY ME~~)/(DRAWN UNDER MY SUPERVISION)
FROM (~~AN ACTUAL SURVEY BY ME~~)/(AN ACTUAL SURVEY MADE UNDER MY
SUPERVISION)–DEED DESCRIPTION RECORDED IN BOOK 875 PAGE 729
BOOK_____PAGE_____;ETC...; THAT THE RATIO OF PRECISION AS CALCULATED
BY LATITUDES AND DEPARTURES IS 1/10,000 THAT THE BOUNDARIES
NOT SURVEYED ARE SHOWN AS BROKEN LINES PLOTTED FROM INFORMATION
FOUND IN BOOK_____PAGE_____; THAT THIS MAP WAS PREPARED IN
ACCORDANCE WITH G.S.47-30 AS AMENDED. WITNESS MY HAND AND SEAL
THIS 4th DAY OF October, 2011.

SURVEYOR — L-3033 REG. NO.

NORTH CAROLINA PROFESSIONAL SEAL L-3033 LAND SURVEYOR ROBERT BARRY BUTLER

SURVEY FOR
MARY ALICE JUDY
GREEN RIVER TWP., HENDERSON CO., NO. CAR.
LEGAL REFERENCE: DB. 875/729

OCTOBER 4, 2011

BUTLER ASSOCIATES
10 MAPLE STREET
TRYON, NC 28782
828-859-5390

NOTE:
THIS PROPERTY IS NOT
LOCATED IN A SPECIAL FLOOD
HAZARD AS DETERMINED BY THE
FEDERAL INSURANCE RATE MAP
OF NORTH CAROLINA.

TAX PARCEL:
9928955

GRAPHIC SCALE 1" = 100'
0' 100' 200' 300'

RATIO OF PRECISION: 1:10,000
D-82-27

12182B