CAB. A. SLIDE 137

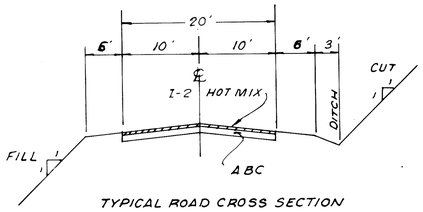

TYPICAL ROAD CROSS SECTION

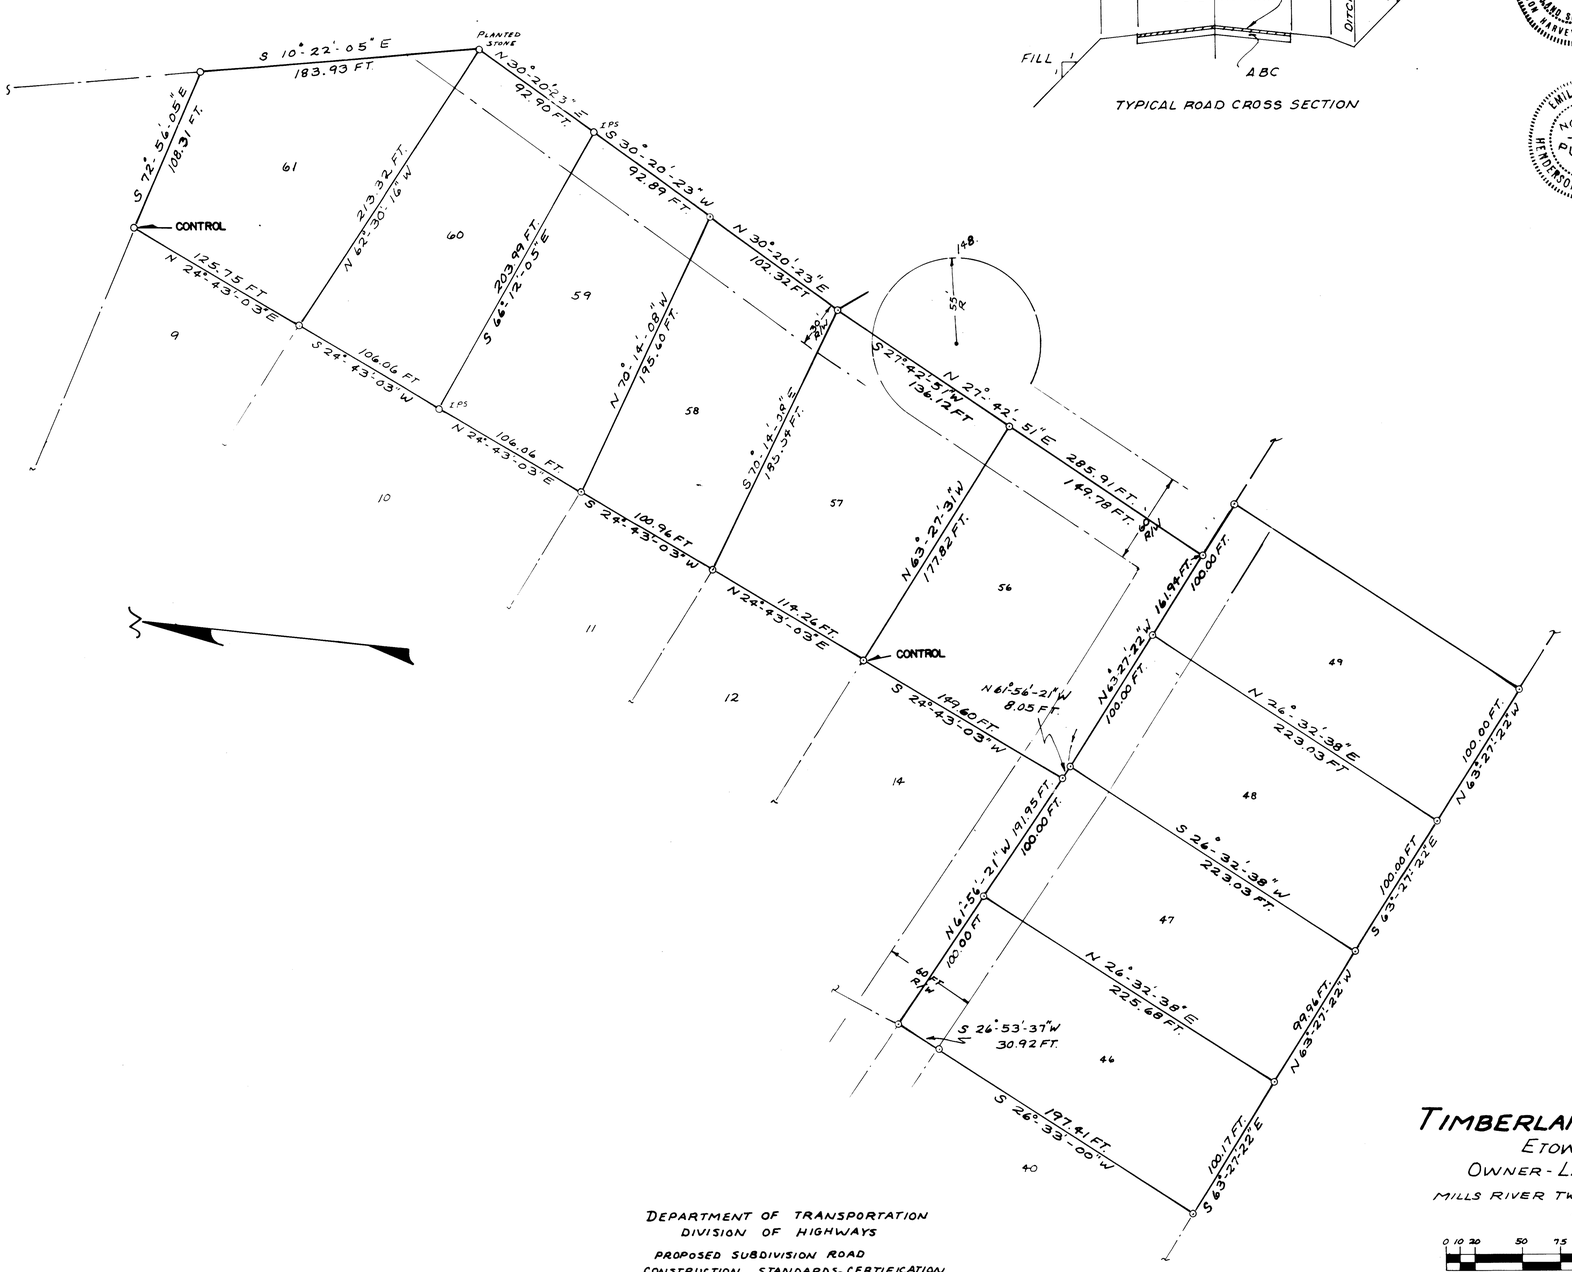

NORTH CAROLINA REGISTERED SEAL L-1603 LAND SURVEYOR JON HARVEY LAUGHTER

I. JON H. LAUGHTER. CERTIFY THAT UNDER MY DIRECTION AND SUPERVISION THIS MAP WAS PREPARED FROM AN ACTUAL FIELD LAND SURVEY. THAT THE ERROR OF CLOSURE AS CALCULATED DOES NOT EXCEED 1: 10,000. THAT THIS MAP WAS PREPARED IN ACCORDANCE WITH G.S. 47-30 AS AMENDED. WITNESS MY HAND AND SEAL THIS 19 DAY OF February, 1983.

NO. CAR. R.L.S. 1603

EMILY PUCKETT NOTARY PUBLIC HENDERSON COUNTY, N. C.

I. EMILY PUCKETT. A NOTARY PUBLIC IN AND FOR THE COUNTY OF HENDERSON. STATE OF NORTH CAROLINA. DO HEREBY CERTIFY THAT JON H. LAUGHTER APPEARED BEFORE ME THIS DAY AND ACKNOWLEDGED THE DUE EXECUTION OF THE FORGOING INSTRUMENT. THIS THE 19 DAY OF February 1983.

NOTARY PUBLIC

MY COMMISSION EXPIRES JUNE 15. 1983.

THE FORGOING CERTIFICATION OF EMILY PUCKETT. A NOTARY PUBLIC IN AND FOR THE STATE AND COUNTY DESIGNATED IS CERTIFITIED TO BE CORRECT. THIS 31 DAY OF March 1983.

Ruby H. Maxwell
REGISTRAR OF DEEDS
By: Burdette H. Holbert, Deputy

FILED FOR REGISTRATION ON THE 31 DAY OF March 1983 AT 9:25 A.M. AND RECORDED IN CABINET A, AT SLIDE 137

Ruby H. Maxwell
REGISTRAR OF DEEDS
By: Burdette H. Holbert
Deputy

DEED REFERENCE: D.B. 503 PGs. 567 & 570

TIMBERLANE SUBDIVISION

ETOWAH, N.C.

OWNER - LLOYD DUCOTE

MILLS RIVER TWP, HENDERSON COUNTY, N.C.

0 10 20 50 75 100 150 200

SCALE IN FEET

REV. 1: LOTS 59, 60 & 61 ADDED JUNE, 1978. JOB NR. 78-210

DEPARTMENT OF TRANSPORTATION
DIVISION OF HIGHWAYS
PROPOSED SUBDIVISION ROAD CONSTRUCTION STANDARDS CERTIFICATION

APPROVED J.C. Pahan
DISTRICT ENGINEER

DATE FEBRUARY 28, 1983

PREPARED BY
JON H. LAUGHTER NO. CAR. R.L.S. 1603
STATON BLDG. HENDERSONVILLE, N.C.
28739

JOB NO. 83-50